


**NEWLY DRAFT  
MAY 2020**

## VAULT LAYOUT

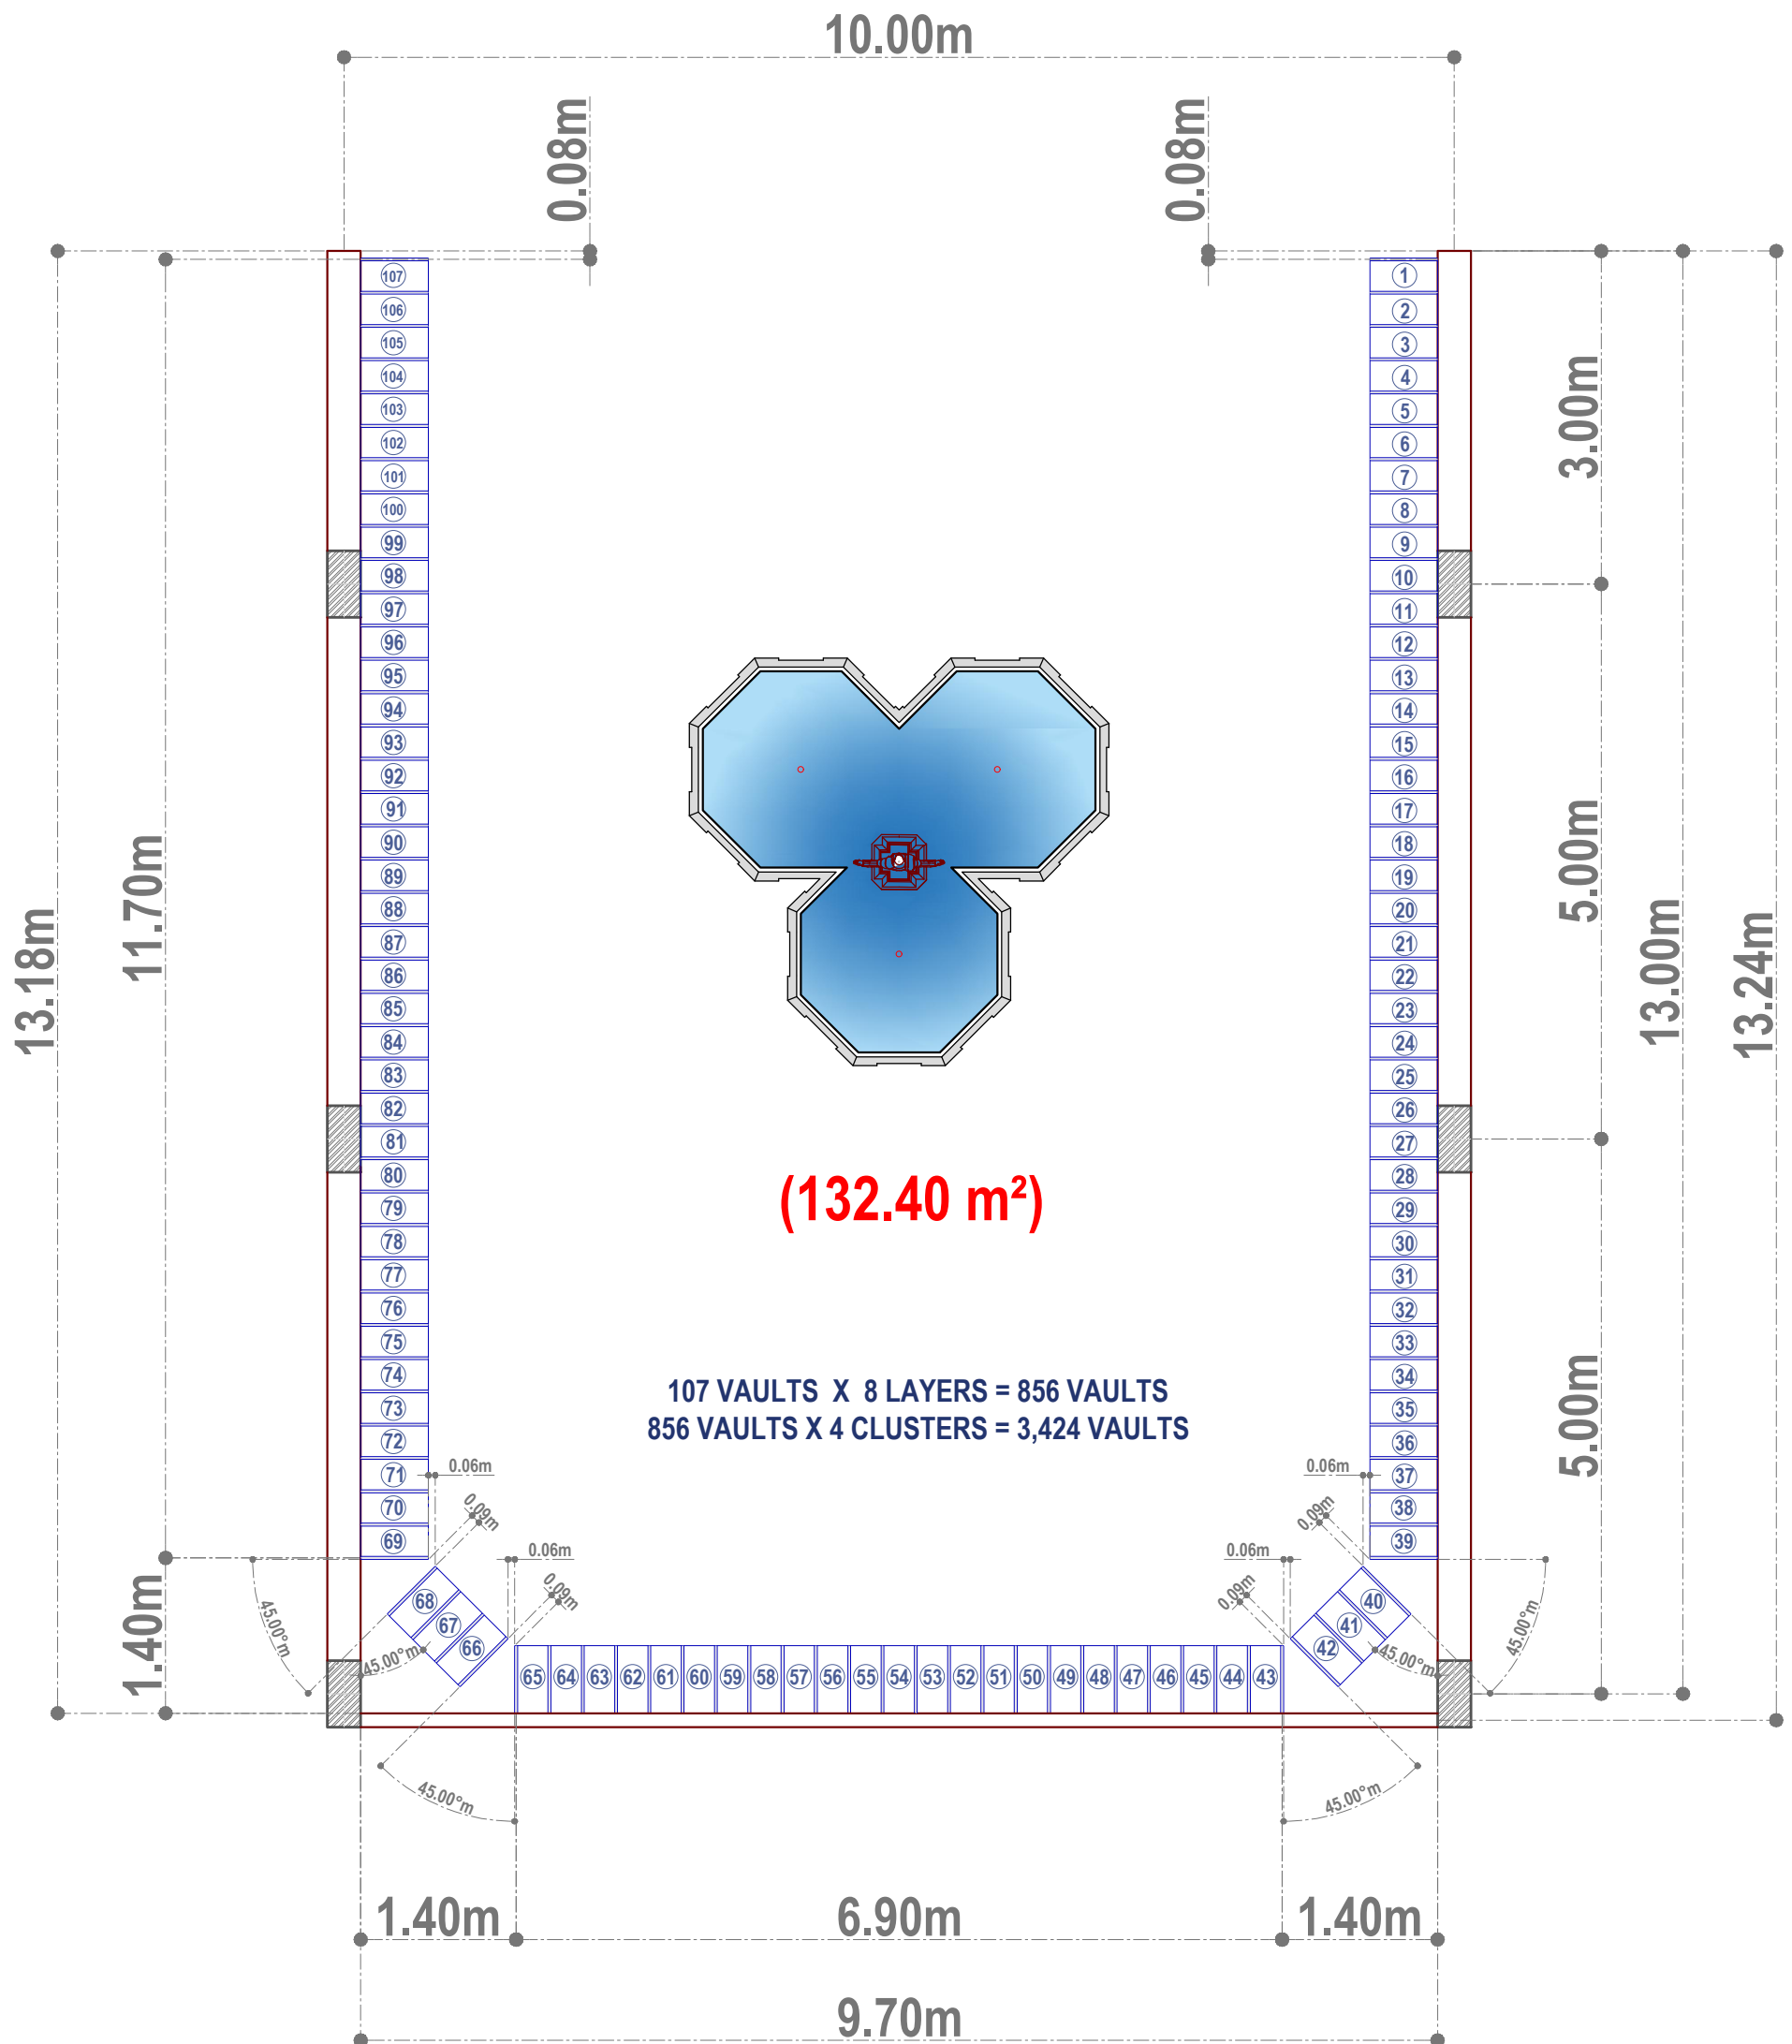

# GROUND FLOOR