



CLUSTER ROOM 2-C ELEVATION

SCALE : 1:60MTS

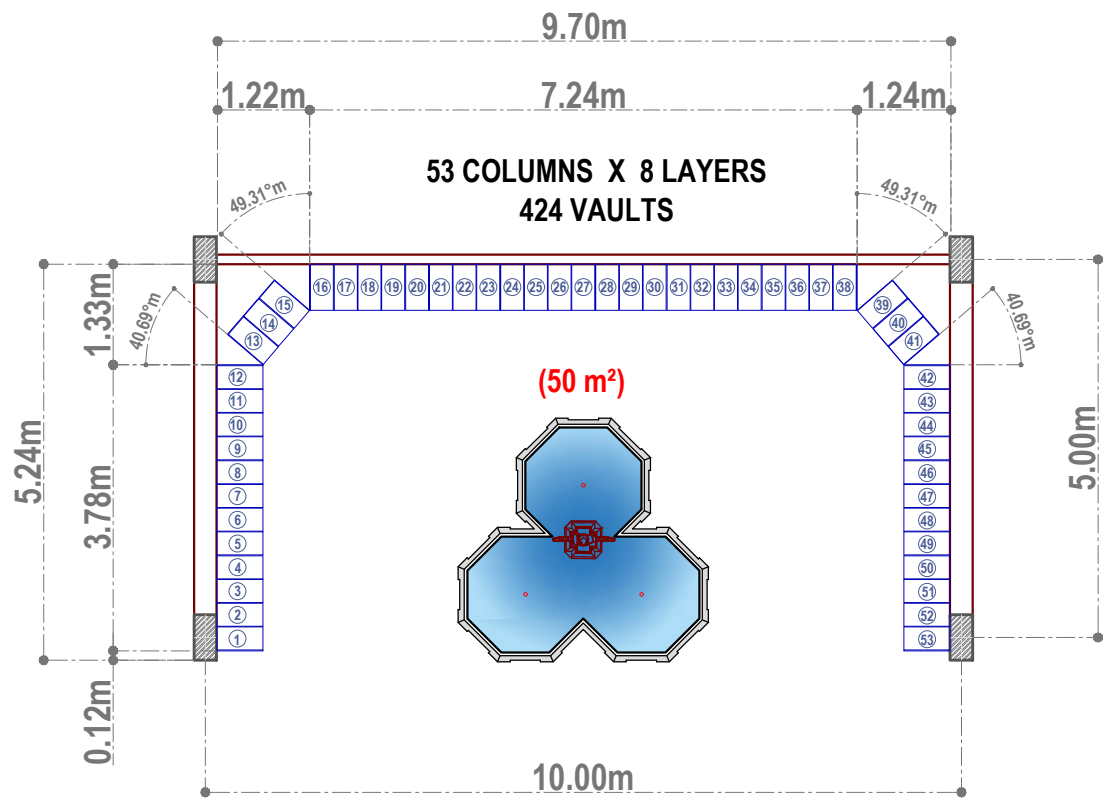


CLUSTER ROOM 2-C PLAN


SCALE : 1:100MTS

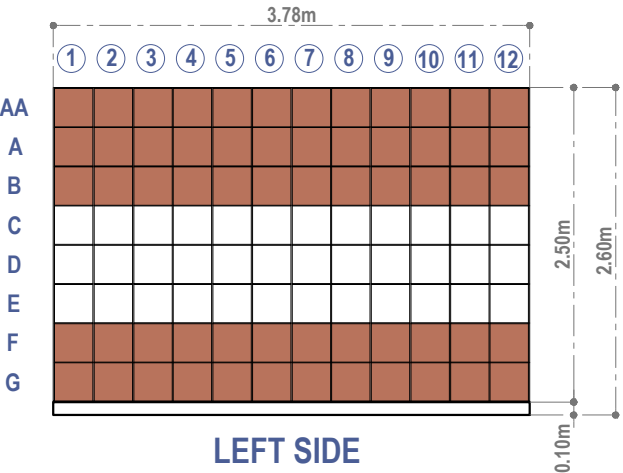


LEFT SIDE

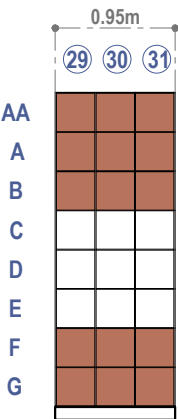


LEFT CORNER

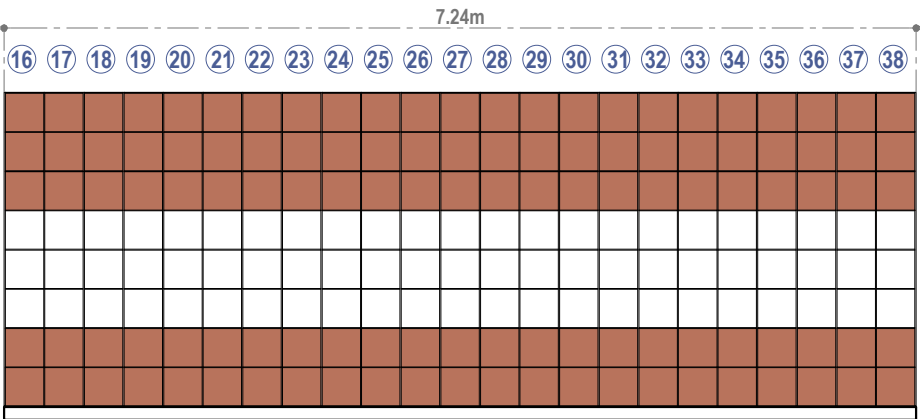

FRONT

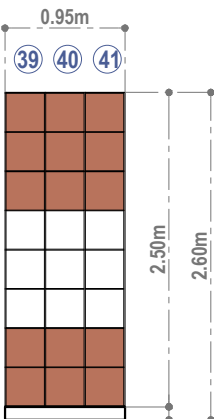

RIGHT CORNER

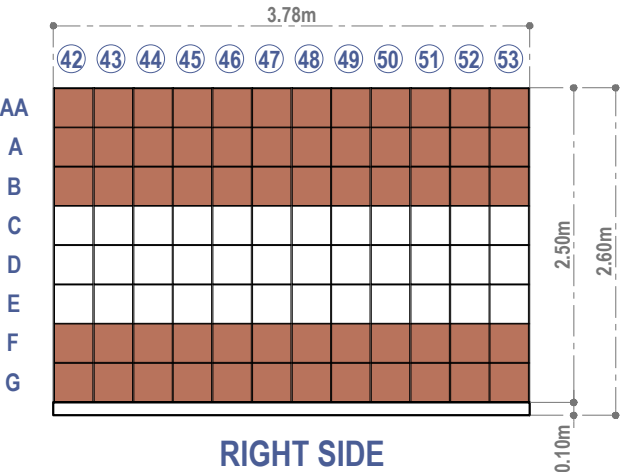

RIGHT SIDE

DESIGNED BY:	CERTIFIED BY:	IMPORTANT:	PROJECT TITLE:	OWNER / REPRESENTATIVE:	SHEET CONTENTS:	SHEET NO.:
GEOFFREY B. MONTELIBANO ARCHITECT	GEOFFREY B. MONTELIBANO, UAP ARCHITECT:	P.D. 1098 OWNERSHIP OF PLANS, SPECIFICATIONS AND OTHER CONTRACT DOCUMENTS DULY SIGNED, STAMPED OR SEALED, AS INSTRUMENTS OF SERVICE, ARE THE INTELLECTUAL PROPERTY AND DOCUMENTS OF THE ARCHITECT, WHETHER THE OBJECT FOR WHICH THEY ARE MADE IS EXECUTED OR NOT. IT SHALL BE UNLAWFUL FOR ANY PERSON TO DUPLICATE OR TO MAKE COPIES OF SAID DOCUMENTS FOR USE IN THE REPETITION OF AND OTHER PROJECTS OF BUILDINGS, WHETHER EXECUTED PARTLY OR IN WHOLE, WITHOUT THE WRITTEN CONSENT OF ARCHITECT OR SAID DOCUMENT.	PROPOSED: 3 STOREY BUILDING ROSE LAWN MEMORIAL PARK, BRGY. BATA, BACOLOD CITY LOCATION:	TERESA DEVELOPMENT CORPORATION GINA L. JISON OWNER / REPRESENTATIVE:	• AS SHOWN PREPARED BY: MCVALZ DATE:	VAULT 3
MABINI STREET, ZONE 2, TALISAY CITY 0918 - 8000 -768	PRC NO.: 26466 JAPDA NO.: 23956 PTR NO.: 2076551 PLACE: TALISAY CITY	VALIDITY: 4/17/2023 TIN: 950 - 141 - 086 DATE: JANUARY 08, 2020				